PRELIMINARY PLANS FOR

DRAINAGE DISTRICT NO. 10 LATERAL 2 TILE IMPROVEMENTS

HANCOCK COUNTY, IOWA

OCTOBER 2026

GOVERNING SPECIFICATIONS

THE 2025 EDITION OF THE "SUDAS SPECIFICATIONS FOR PUBLIC IMPROVEMENTS" SHALL GOVERN.

IOWA DEPARTMENT OF TRANSPORTATIONS "STANDARD SPECIFICATIONS OF HIGHWAY AND BRIDGE CONSTRUCTION", SERIES 2015 AND ALL CURRENT GENERAL SUPPLEMENTAL SPECIFICATIONS AND MATERIALS INSTRUCTIONAL MEMORANDUM
SHALL GOVERN AS REFERENCE.

ALL APPLICABLE FEDERAL, STATE, AND LOCAL LAWS AND ORDINANCES WILL BE COMPLIED WITHIN THE CONSTRUCTION OF THIS PROJECT.

IOWA ONE CALL
1-800-292-8989 | 811
www.iowaonecall.com

NOTE: EXISTING UTILITY INFORMATION SHOWN ON THIS PLAN HAS BEEN PROVIDED BY THE UTILITY OWNER. THE CONTRACTOR SHALL FIELD VERIFY EXACT LOCATIONS PRIOR TO COMMENCING CONSTRUCTION AS REQUIRED BY STATE LAW. NOTIFY IOWA ONE CALL 1-800-292-8989 OR 811

THE SUBSURFACE UTILITY INFORMATION IN THIS PLAN IS UTILITY QUALITY LEVEL D UNLESS OTHERWISE NOTED. THIS UTILITY LEVEL WAS DETERMINED ACCORDING TO THE GUIDELINES OF CI/ASCE 38-22, ENTITLED "STANDARD GUIDELINE FOR INVESTIGATING AND DOCUMENTING EXISTING UTILITIES".


UTILITY CONTACTS

THE FOLLOWING ARE KNOWN, BUT NOT NECESSARILY THE ONLY UTILITY CONTACTS THAT SHOULD BE CONTACTED PRIOR TO BEGINNING OF EXCAVATION.

XXX XXX

XXXX



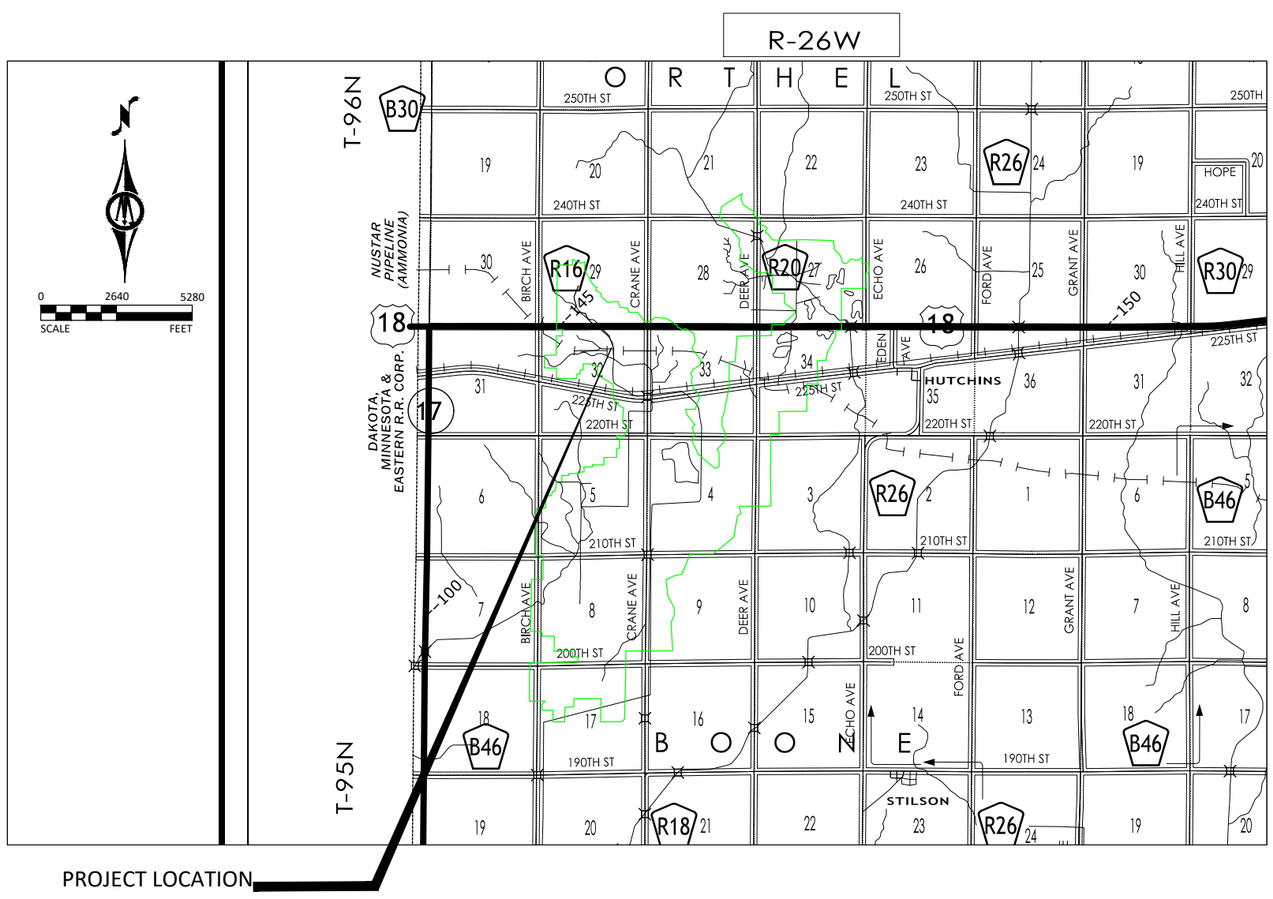

SHEET INDEX

SHEET NUMBER	SHEET TITLE
A.01	TITLE
A.02	LANDOWNER PLAT
M.01-M.03	PLAN AND PLOTS
THIS PLAN SET CONTAINS 4 SHEETS.	

Tyler A., CONLEY, P.E., 25044 — LICENSED PROFESSIONAL ENGINEER — IOWA

I HEREBY CERTIFY THAT THIS ENGINEERING DOCUMENT WAS PREPARED BY ME OR UNDER MY DIRECT PERSONAL SUPERVISION AND THAT I AM A DULY LICENSED PROFESSIONAL ENGINEER UNDER THE LAWS OF THE STATE OF IOWA.

TYLER A. CONLEY, P.E.

LICENSE NUMBER: 25044 DATE:

MY LICENSE RENEWAL DATE IS DECEMBER 31, 2027

PAGES OR SHEETS COVERED BY THIS SEAL:

ALL SHEET

PRELIMINARY

PROJECT DATUM: IRCS2

HORIZONTAL: NAVD83

VERTICAL: NAVD88

RECORD DRAWING INFORMATION
OBSERVER:
CONTRACTOR:
DATE:


©Bolton & Menk, Inc. 2026, All Rights Reserved
H:\HANCOCK_CO_IA\26X143397000\C3D\143397G001.dwg 10/23/2026 3:10:32 PM Plotted by: Anna Ross

BOLTON & MENK
1609 US HWY 18 EAST
ALGONA, IA 50511
Phone: (515) 395-3140
Email: Algona@bolton-menk.com
www.bolton-menk.com

DESIGNED	NO.	ISSUED FOR	DATE
TAC			
DRAWN			
ALR			
CHECKED			
TAC/NRS			
CLIENT PROJ. NO.			
26X143397			

HANCOCK COUNTY, IOWA
DRAINAGE DISTRICT 10 LATERAL 2
TITLE

SHEET A.01

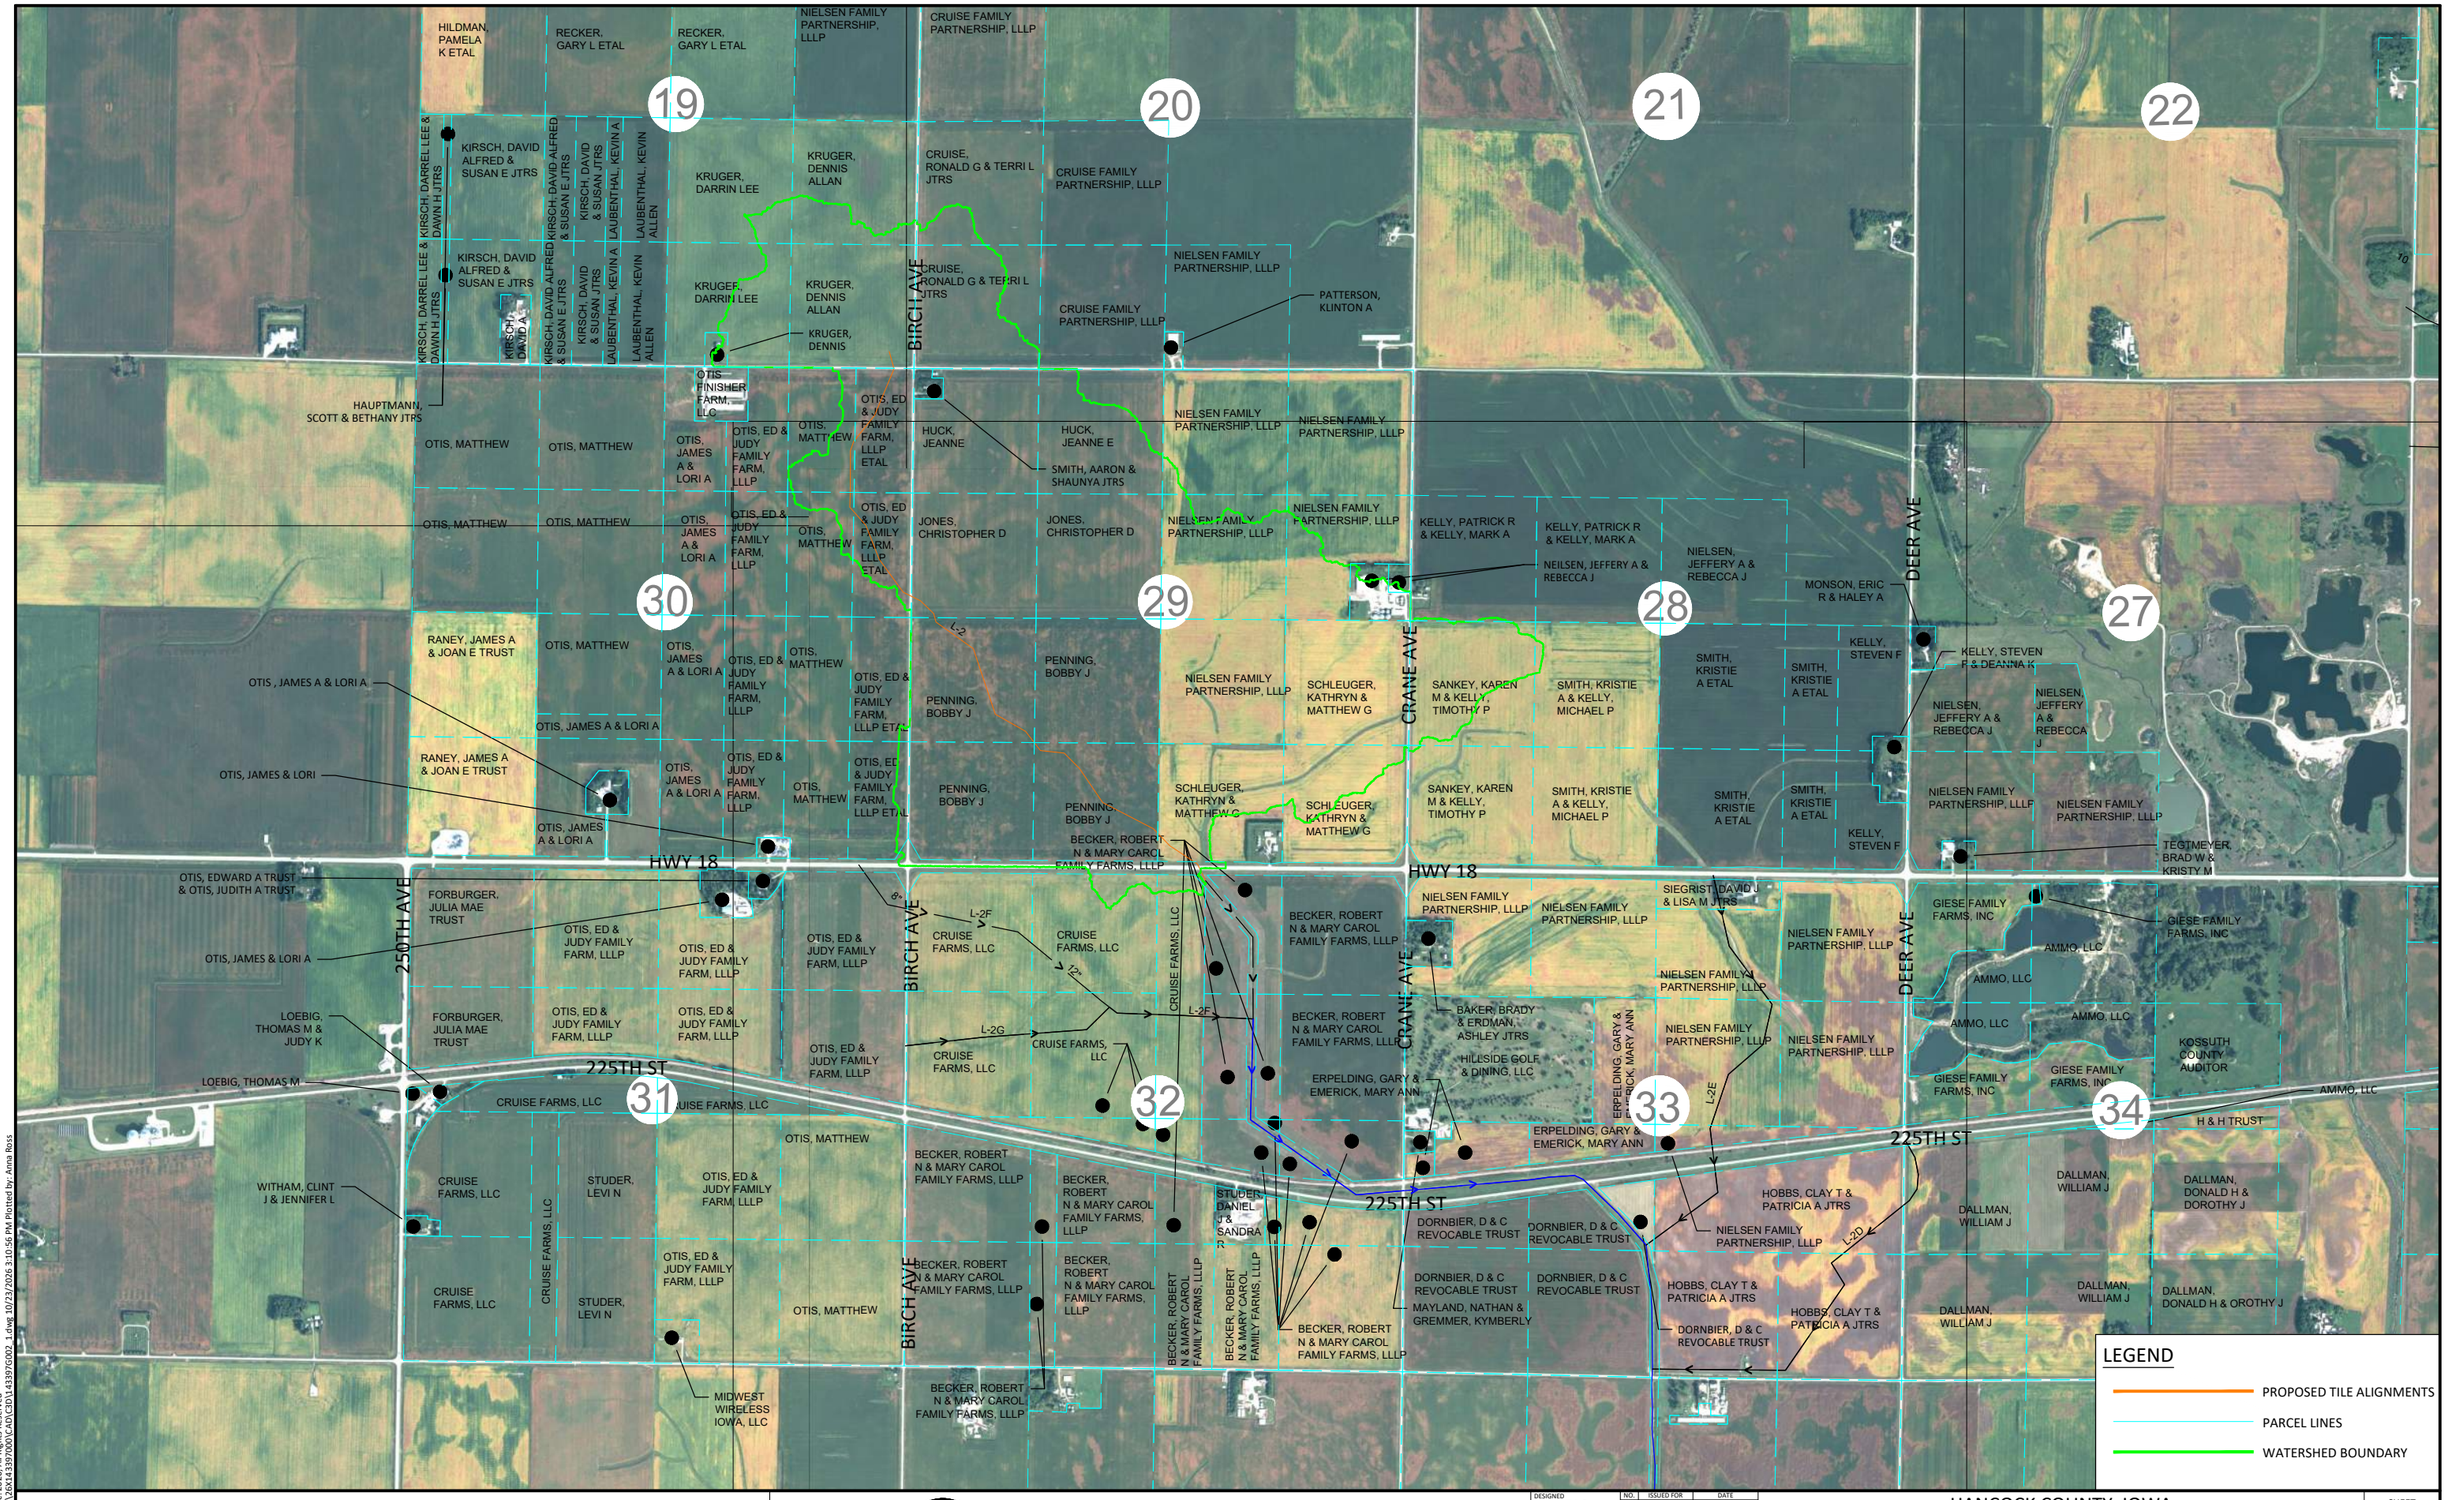

LEGEND

- PROPOSED TILE ALIGNMENTS
- PARCEL LINES
- WATERSHED BOUNDARY

HORZ. 0 25 50 SCALE FEET

VERT. 0 400 800 SCALE FEET

©Bolton & Menk, Inc. 2026. All Rights Reserved
H:\HANCOCK_CO_IA\26X143397000\CAD\C3D\143397G002_1.dwg 10/23/2026 3:10:56 PM Plotted by: Anna Ross

BOLTON & MENK
1609 US HWY 18 EAST
ALGONA, IA 50511
Phone: (515) 395-3140
Email: Algona@bolton-menk.com
www.bolton-menk.com

DESIGNED	TAC
DRAWN	ALR
CHECKED	TAC/NRS
CLIENT PROJ. NO.	26X143397

NO.	ISSUED FOR	DATE

HANCOCK COUNTY, IOWA
DRAINAGE DISTRICT 10 LATERAL 2
LANDOWNER PLAT

SHEET A.02

Drainage District No. 10

Hancock County, Iowa

Preliminary Annexation Map

October 2026

BOLTON & MENK

DD #51
260
DD #156
DD #53
250
ECHO
FORD
HILL
DD #42
HOPE
DD #97
DD #83
240
DD #141
US 18
EDEN AVE
225
Hutchins
ELK AVE
ESTATE AVE
GRANT
BIRCH
220
ECHO
DD #120
DD #108
CRANE
210
DEER
DD #40
200
DD #10
AMES
CRANE
190
DD #8
ECHO
FORD
HILL
180
GRANT
ASH
170
DD #44
160
WAYNE ST
MCKINLEY ST
ELM ST
STANDRING ST
MORTON ST
J & M PL
1ST ST
Corwith
BIRCH
CRANE
150

Legend


- Open Ditch Facility
- District Tile Facility
- Lat2 Assessment Boundary
- Lat 2 Tile Model Watershed
- DD #10
- Interior or Adjacent Districts
- Parcels
- Roads

0 4,000 Feet

Source:

Map Document: H:\HANCOCK_CO_IA\26X143397000\GIS\Annexation_WorkMap.mxd | Date Saved: 10/21/2026 1:50:33 PM



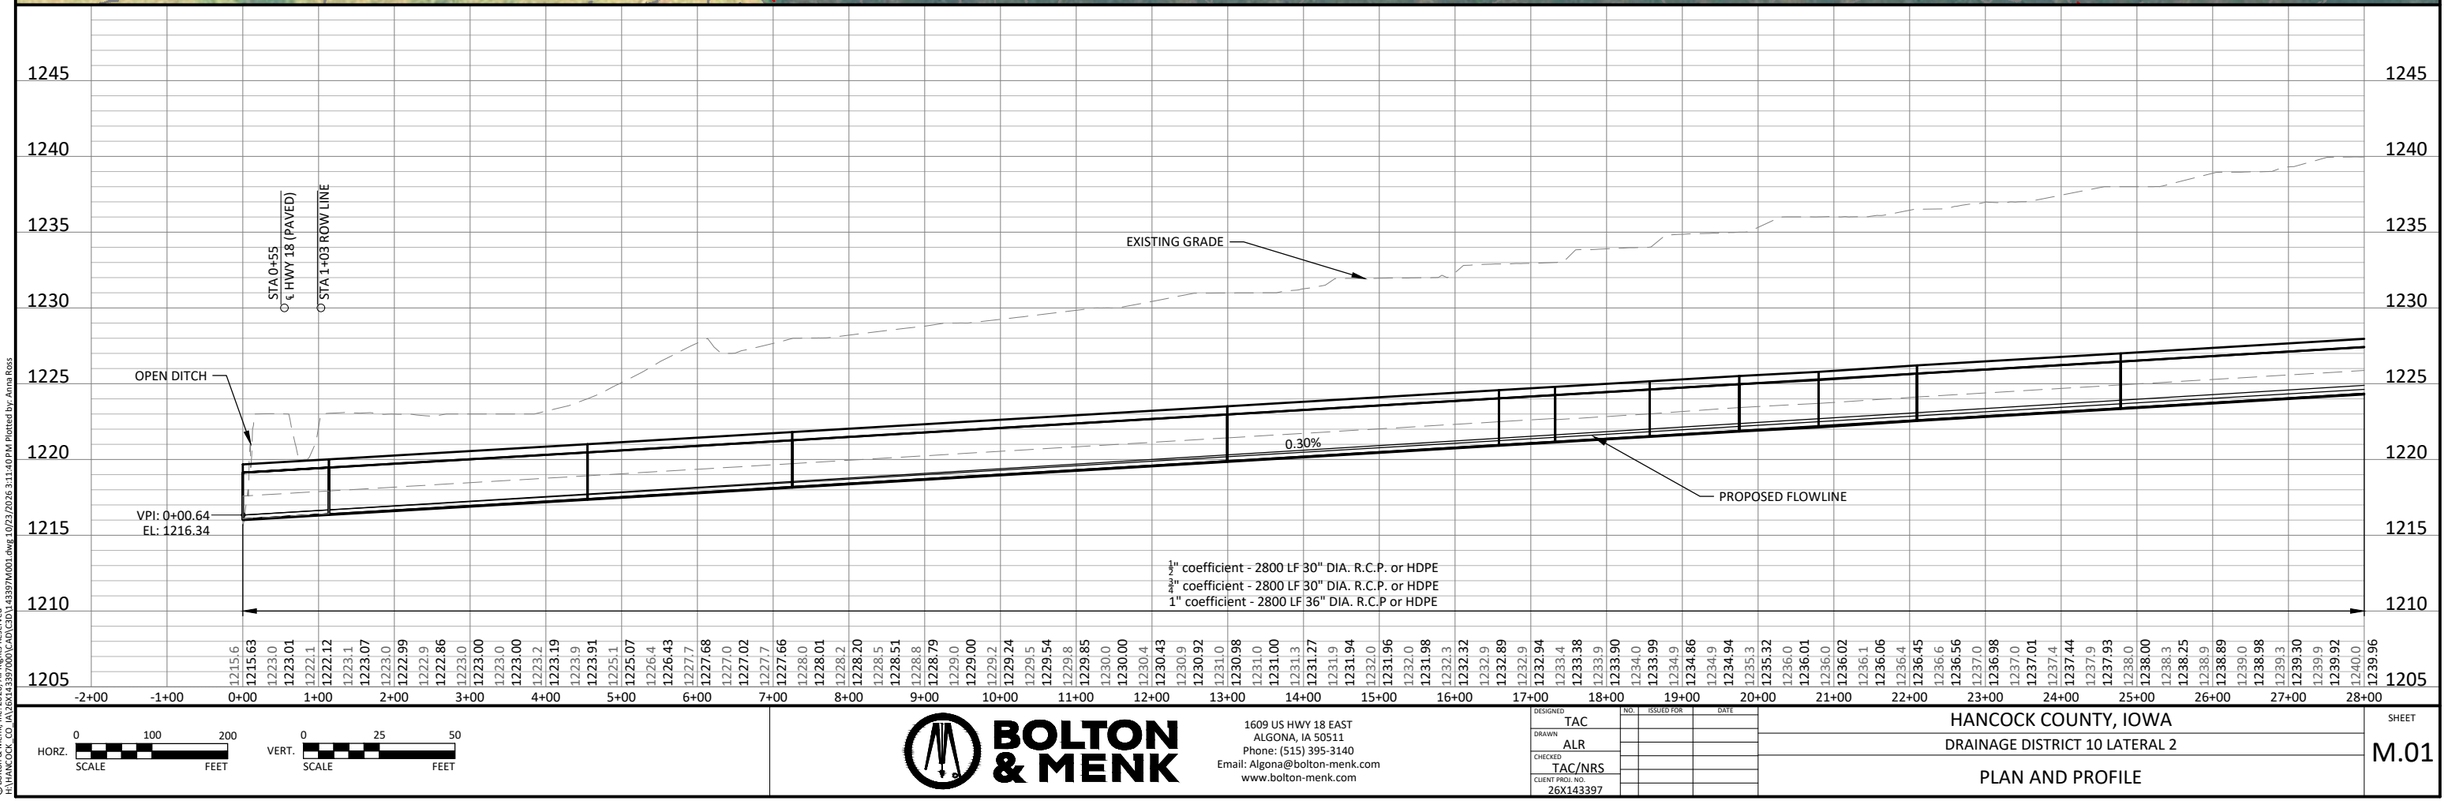

©Bolton & Menk, Inc. 2026. All Rights Reserved
H:\HANCOCK_CO_IA\26X143397000\CAD\C3D\143397M001.dwg 10/23/2026 3:11:40 PM Plotted by: Anna Ross

HORZ. SCALE 0 100 200 FEET

VERT. SCALE 0 25 50 FEET

BOLTON & MENK
1609 US HWY 18 EAST
ALGONA, IA 50511
Phone: (515) 395-3140
Email: Algona@bolton-menk.com
www.bolton-menk.com


DESIGNED	TAC
DRAWN	ALR
CHECKED	TAC/NRS
CLIENT PROJ. NO.	26X143397

NO.	ISSUED FOR	DATE

HANCOCK COUNTY, IOWA
DRAINAGE DISTRICT 10 LATERAL 2
PLAN AND PROFILE

SHEET M.01



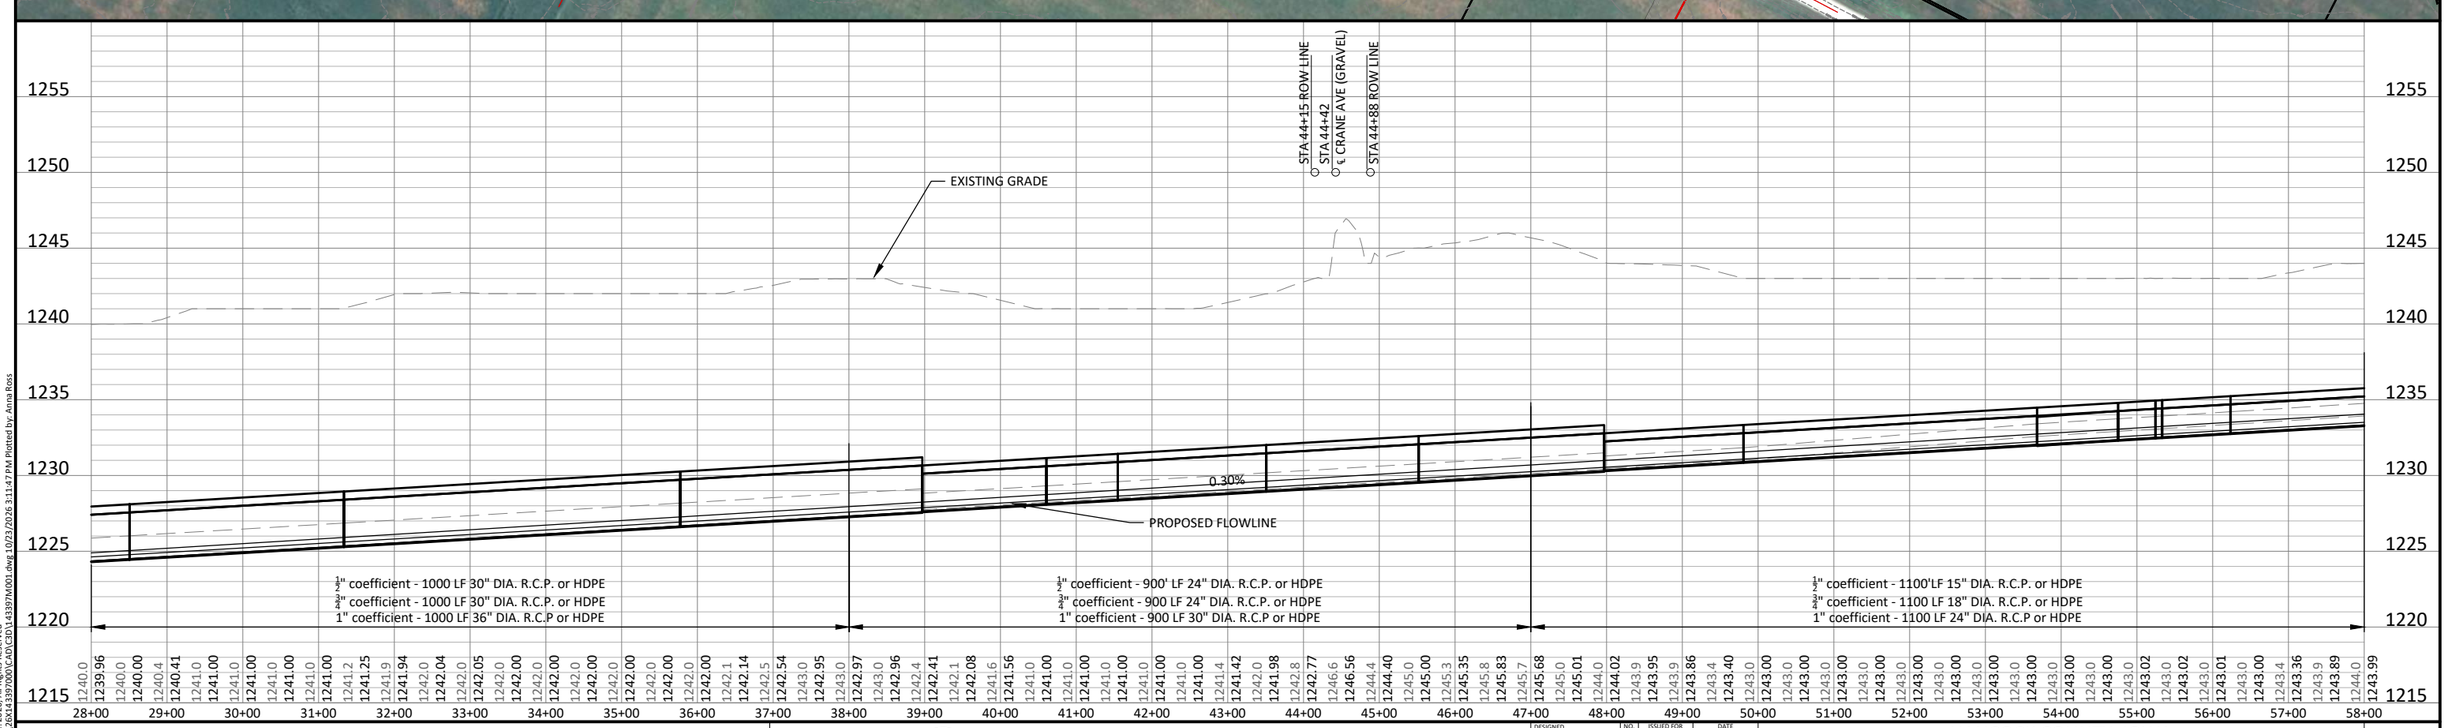

©Bolton & Menk, Inc. 2026. All Rights Reserved
H:\HANCOCK_CO_IA\26X143397000\CAD\C3D\143397N001.dwg 10/23/2026 3:11:47 PM Plotted by: Anna Ross

HORZ. SCALE 0 100 200 FEET
VERT. SCALE 0 25 50 FEET


BOLTON & MENK
1609 US HWY 18 EAST
ALGONA, IA 50511
Phone: (515) 395-3140
Email: Algona@bolton-menk.com
www.bolton-menk.com


DESIGNED TAC
DRAWN ALR
CHECKED TAC/NRS
CLIENT PROJ. NO. 26X143397

NO.	ISSUED FOR	DATE

HANCOCK COUNTY, IOWA
DRAINAGE DISTRICT 10 LATERAL 2
PLAN AND PROFILE

SHEET M.02

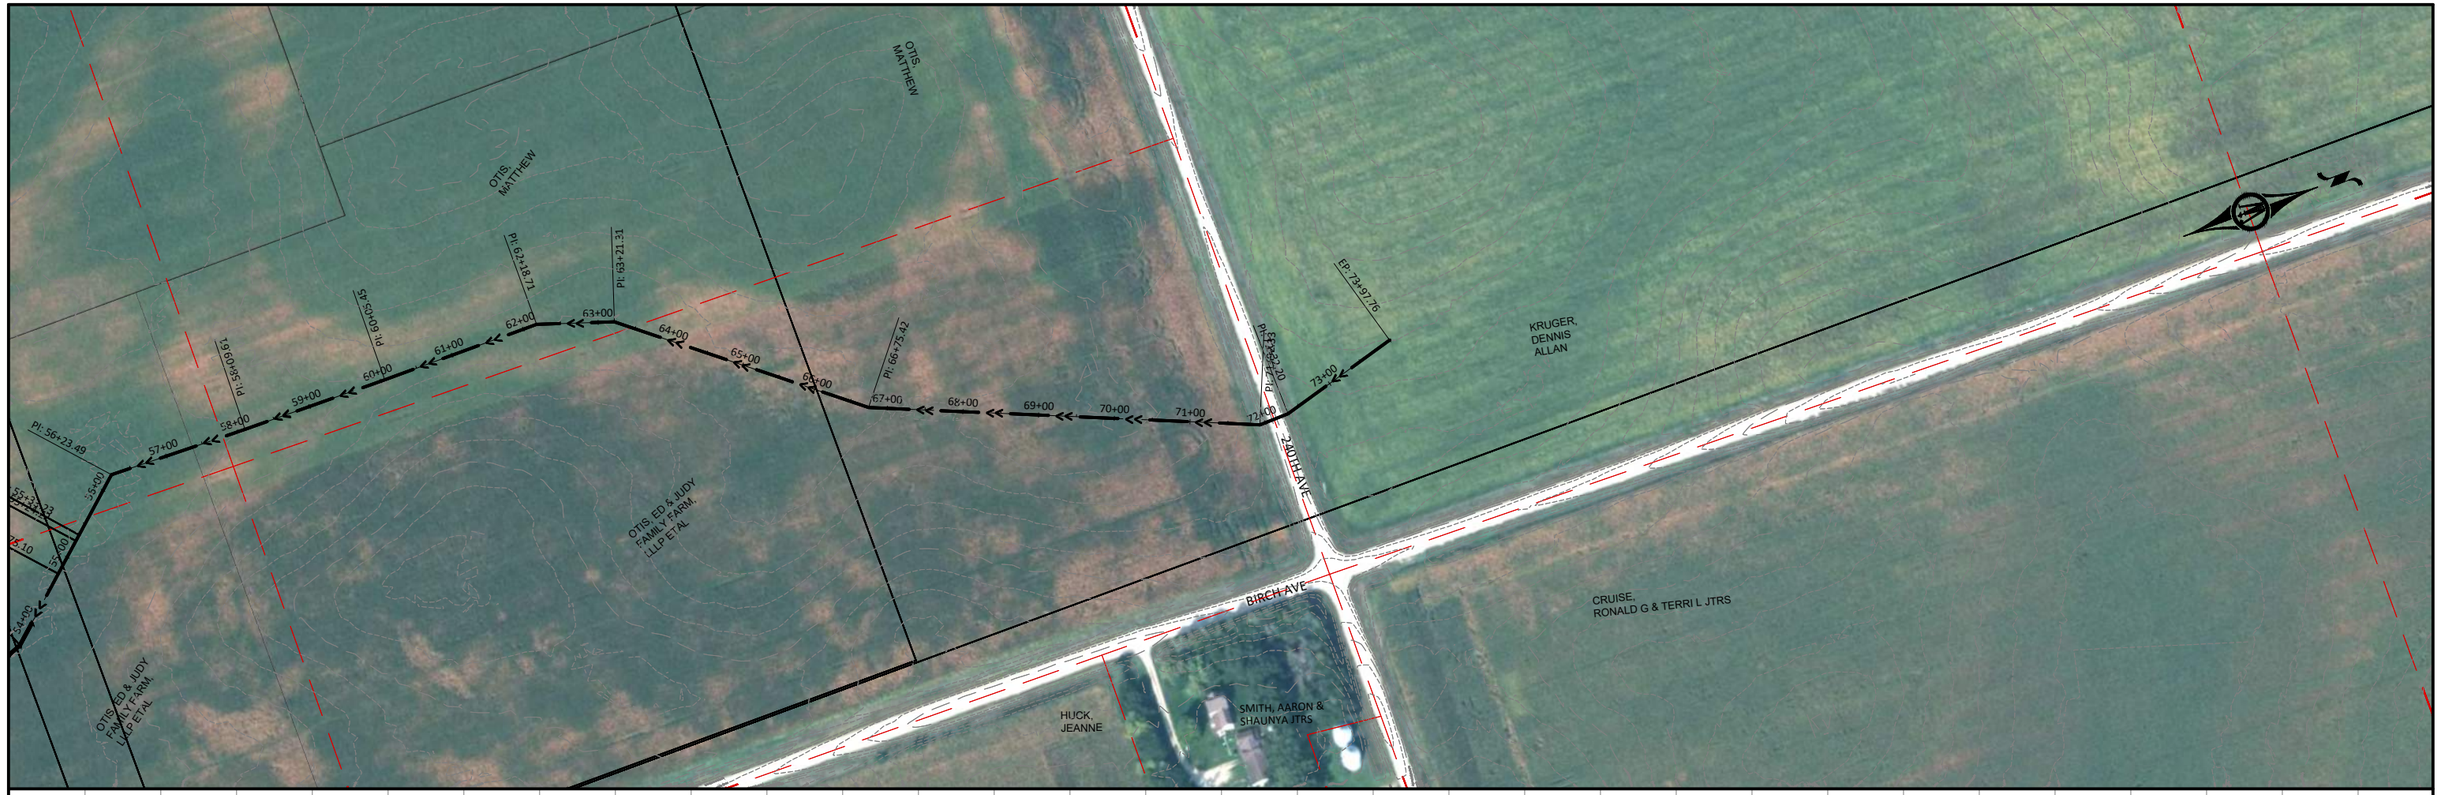

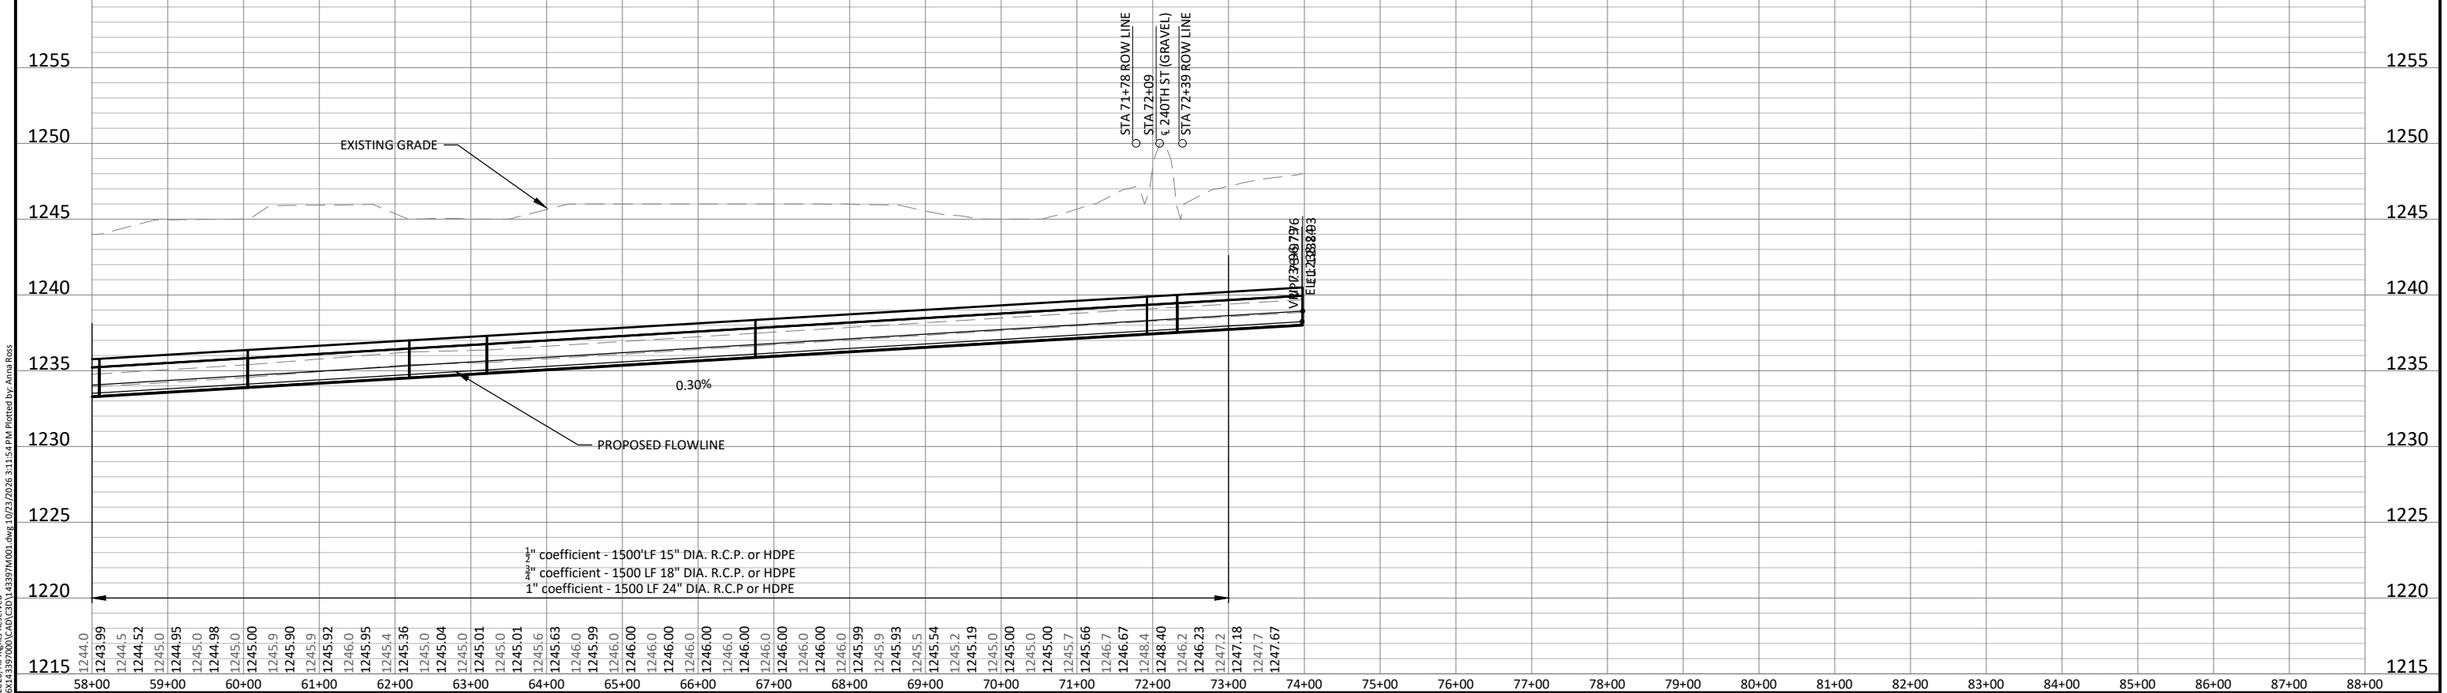

©Bolton & Menk, Inc. 2026. All Rights Reserved
H:\HANCOCK_CO_IA\26X143397000\C4D\C3D\143397M001.dwg 10/23/2026 3:11:54 PM Plotted by: Anna Ross

HORZ. SCALE 0 100 200 FEET
VERT. SCALE 0 25 50 FEET

BOLTON & MENK
1609 US HWY 18 EAST
ALGONA, IA 50511
Phone: (515) 395-3140
Email: Algona@bolton-menk.com
www.bolton-menk.com

DESIGNED	DRAWN	CHECKED	CLIENT PROJ. NO.
TAC	ALR	TAC/NRS	26X143397

NO.	ISSUED FOR	DATE

HANCOCK COUNTY, IOWA
DRAINAGE DISTRICT 10 LATERAL 2
PLAN AND PROFILE

SHEET M.03